



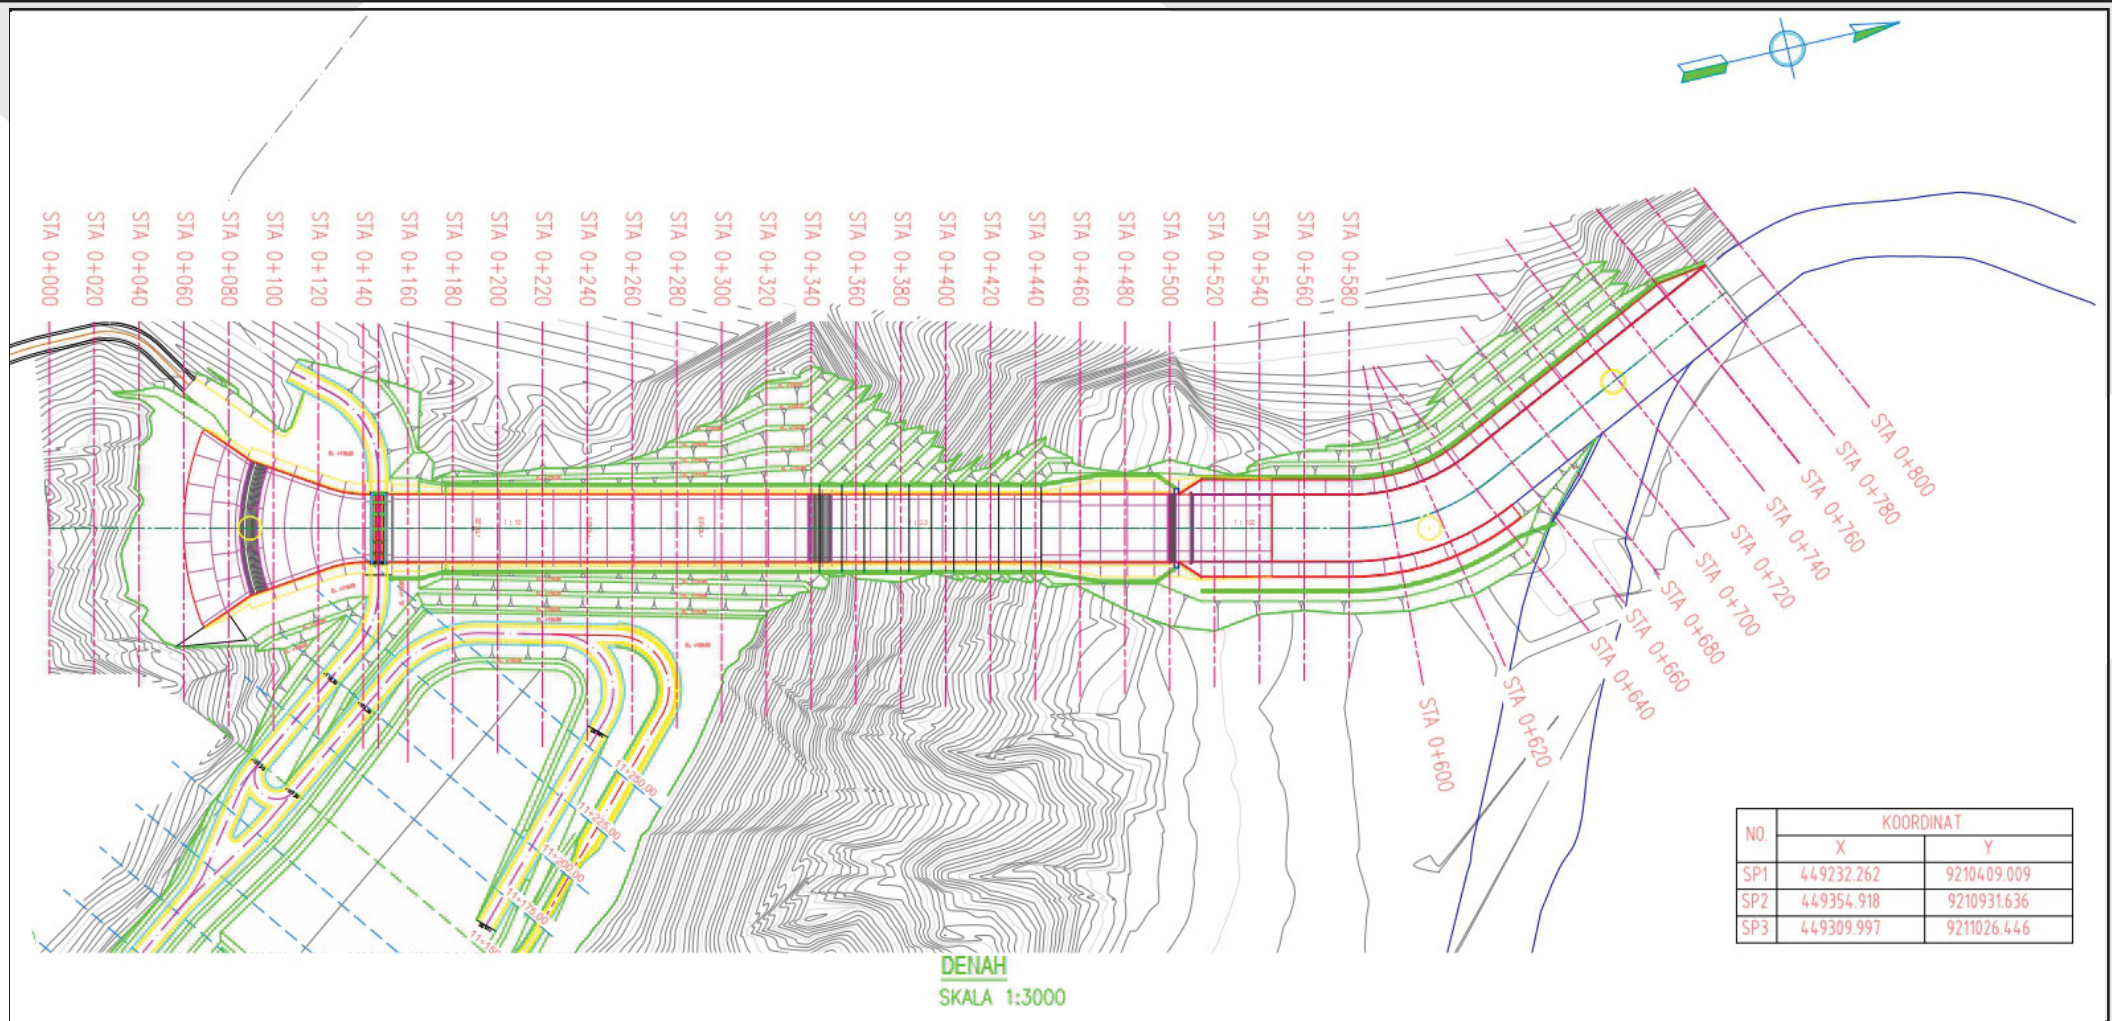

SITUASI PELIMPAH (SPILLWAY)

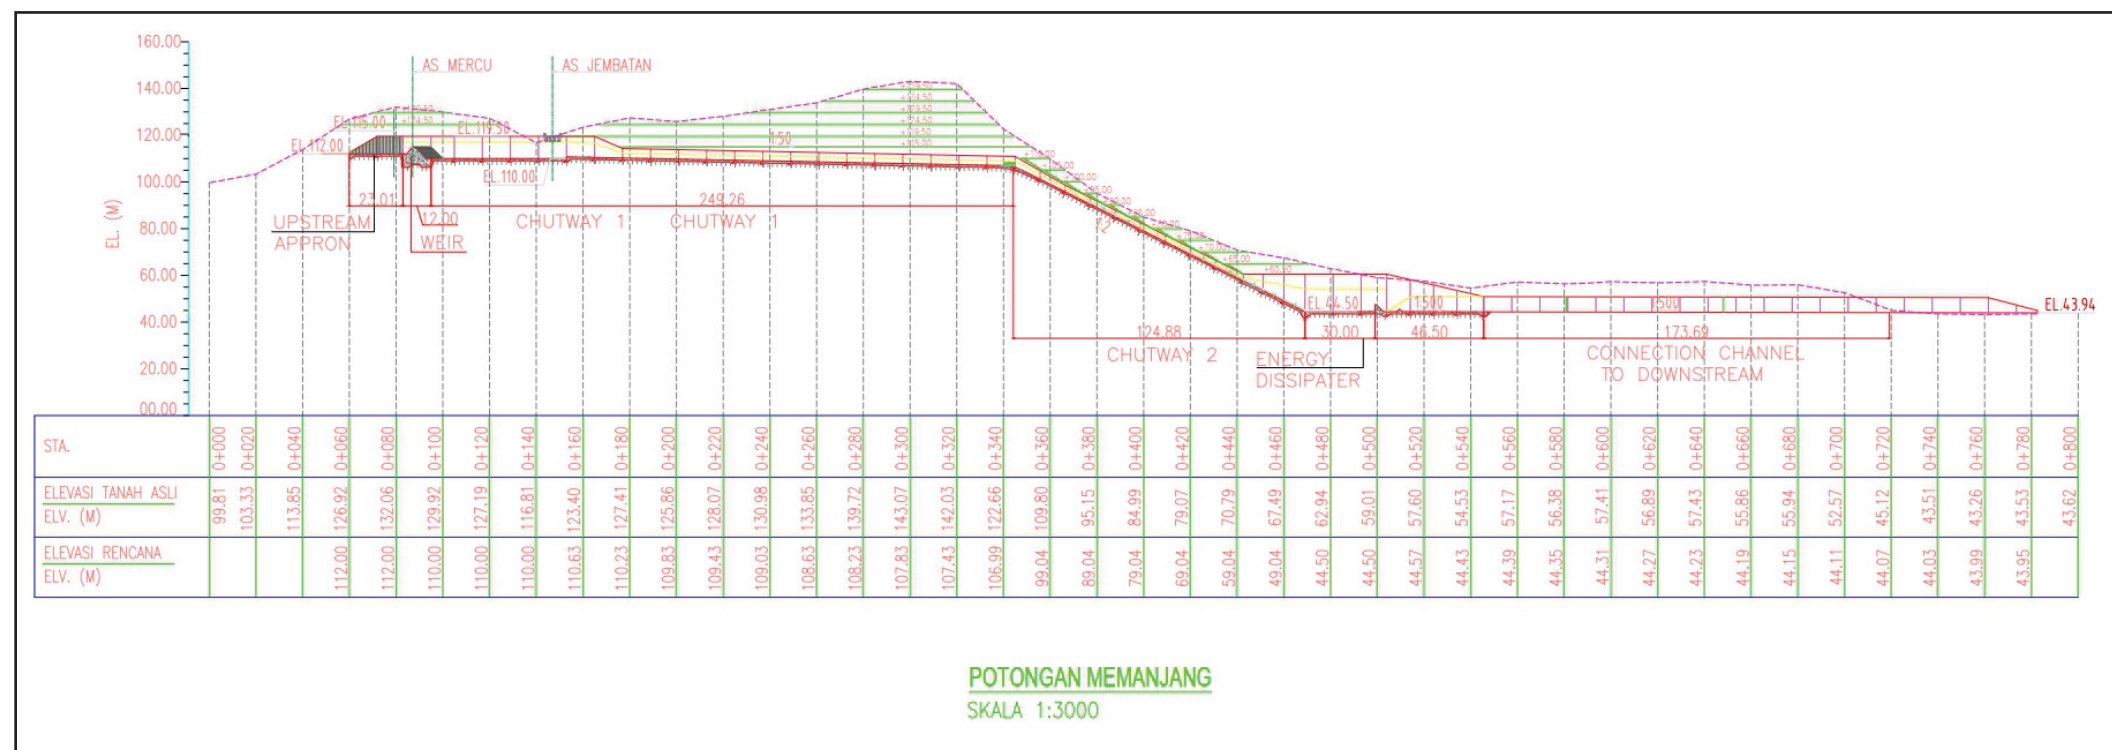

POTONGAN MEMANJANG PELIMPAH (SPILLWAY)



- Kapasitas pelimpah : 985 m³/sec (PMF)
- Mercu pelimpah
 - * Tipe mercu : Ogee crest shape with 3 m high
 - * Elevasi mercu : EL. 115 m (Normal Water Level)
 - * Panjang : 60 m
- Saluran Peluncur
 - * Lebar : 30 m
 - * Panjang : Chute-1: 249.01 m, Chute-2: 124.88 m
 - * Slope : Chute-1: 1/50, Chute-2: 1/4
- Peredam Energi
 - * Tipe Peredam : Hydraulic Jump with End Sill
 - * Panjang : 30 m
 - * Tinggi End-sill : 3 m
 - * Secondary Dissipater : 10 m long with 1m high end sill
- Saluran Pengarah : 205 m long, 30 wide, slope 1/500

